




Net-Wire fence to be removed is approximately 81,299 (LF)
Four-Strand fence to be built is approximately 81,299 (LF)
Number of End Panels (EP) = 3
Number of Wire Gate Assemblies (WGA) = 8 (See construction details, note that one GA consists of 2 EPs as well as a Wire Gate.)
Number of Steel Corner Panels (SCP) = 7
Number of Three Brace Corners (TBC) = 4
Number of Stress Panels (SP) = 45



See attached drawings for construction details.

No warranty is made by the Bureau of Land Management as to the accuracy, reliability, or completeness of these data for individual use or aggregate use with other data, or for purposes not intended by BLM. Spatial information may not meet National Map Accuracy Standards. This information may be updated without notification.

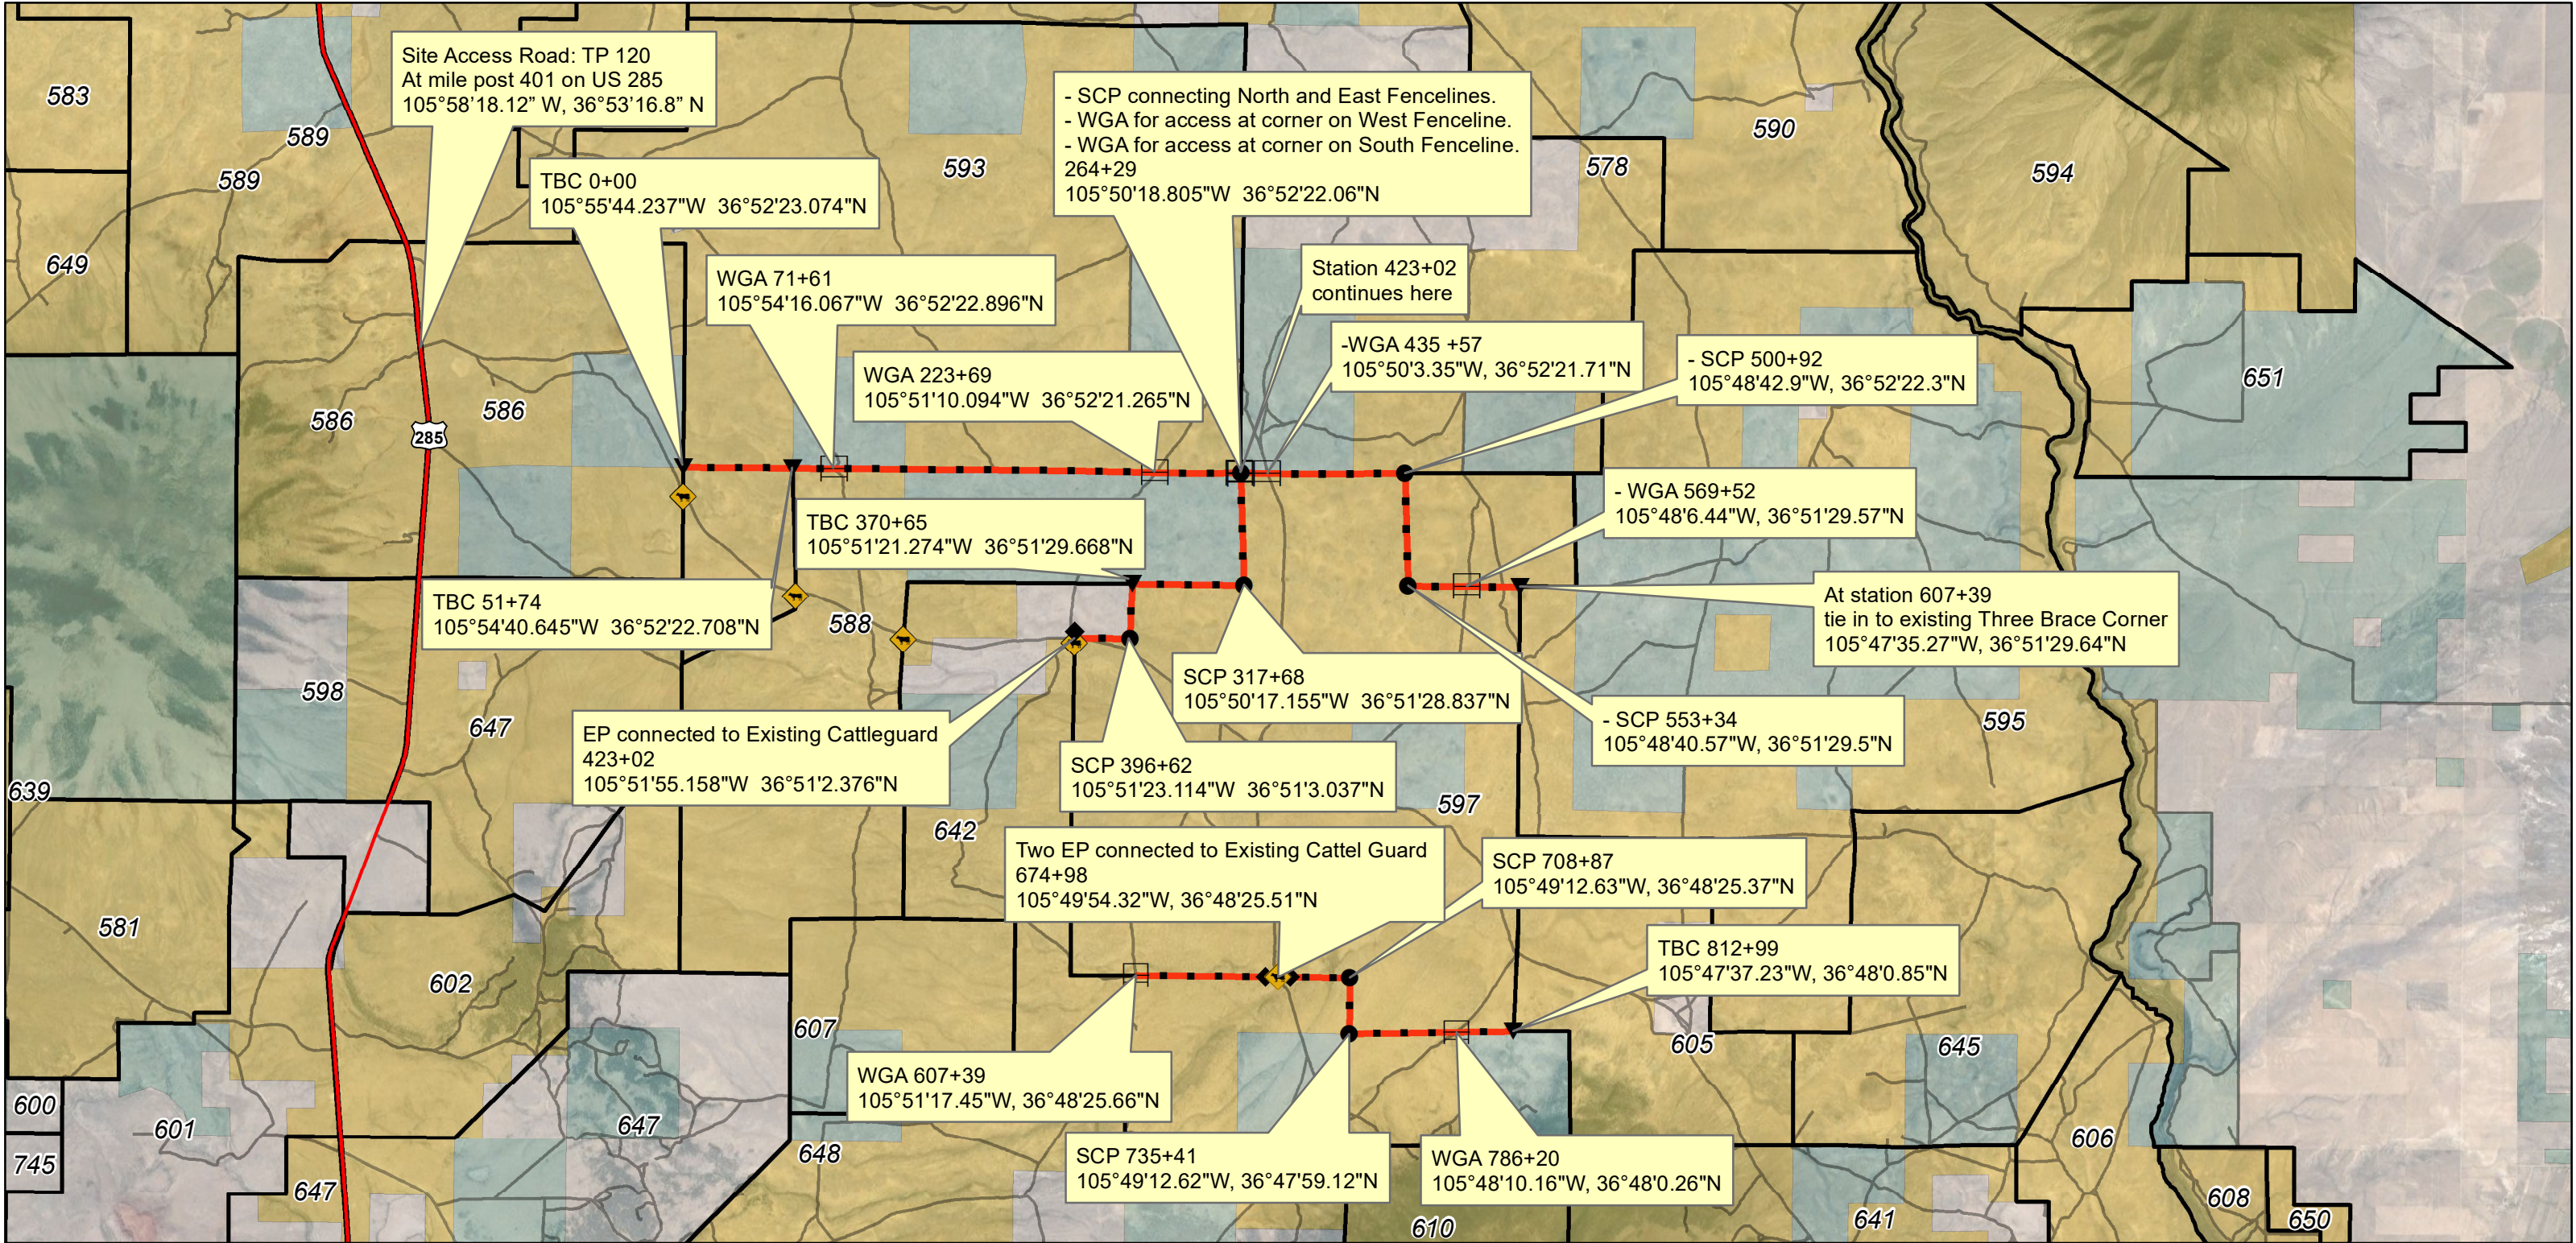

Date: 6/16/2021

2020 National Fish and Wildlife Foundation Grant Netwire Fence Modification

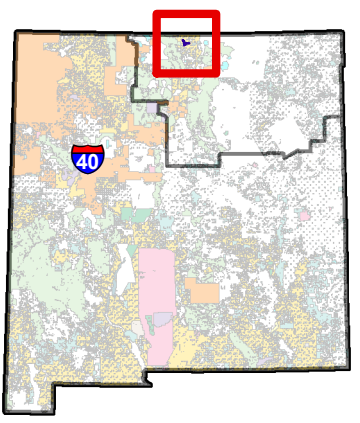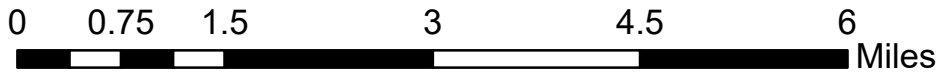

Legend

- ◆ End Panels (EP)
- ◆ Existing Cattleguard
- Wire Gate Assemblies (WGA)
- Steel Corner Panels (SCP)
- ▼ Three Brace Corners (TBC)
- Stress Panels (SP)
- Existing Net-Wire to be replaced
- Taos Plateau Roads
- Grazing Allotments